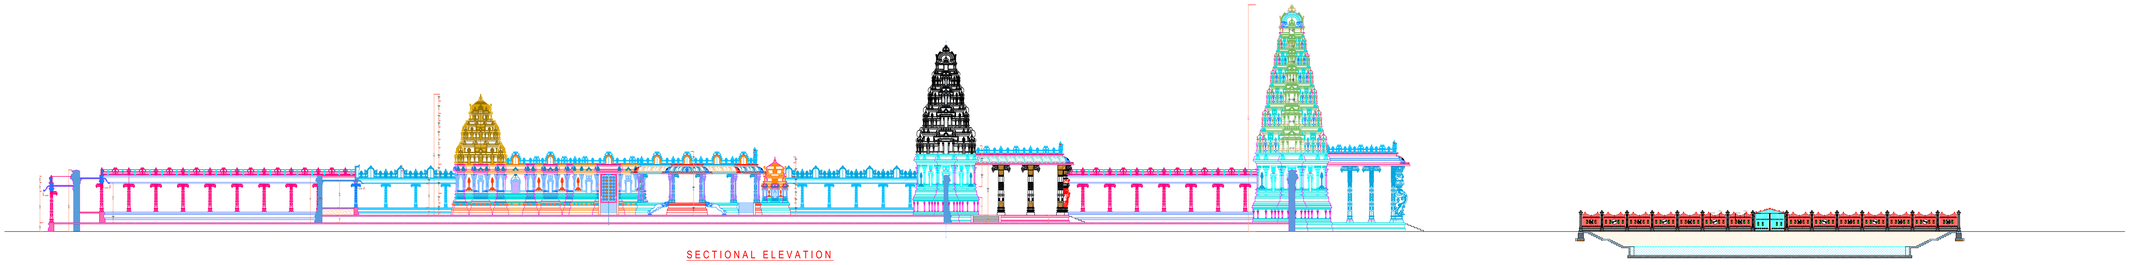

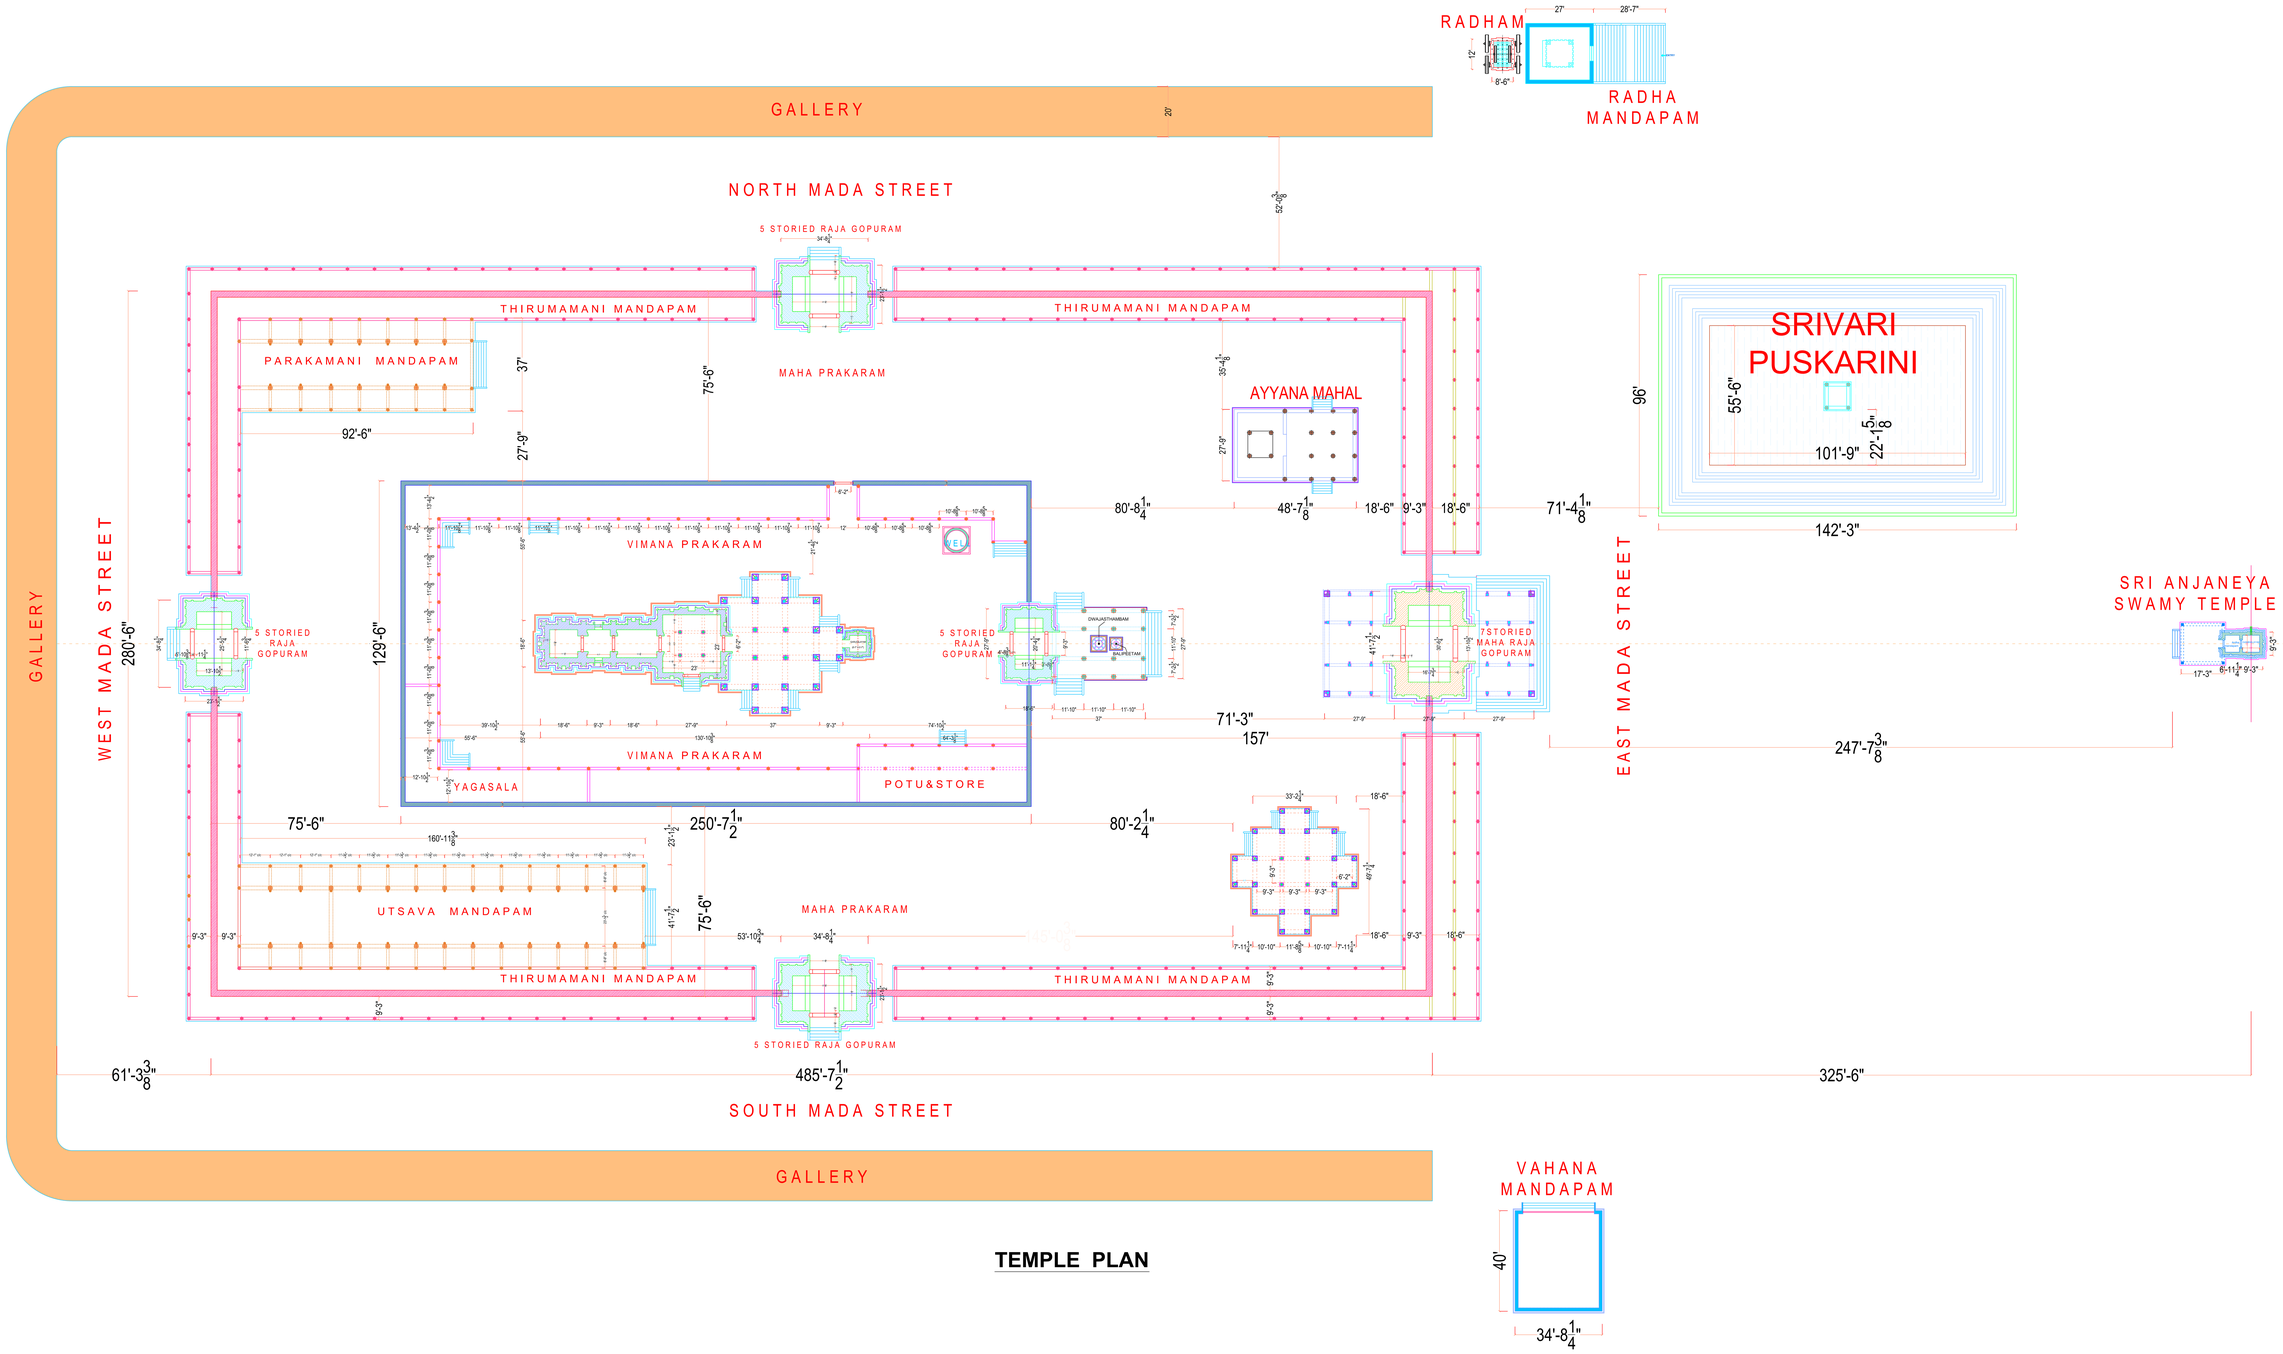

TEMPLE PLAN

TIRUMALA TIRUPATI DEVASTHANAMS :: TIRUPATI.

PROPOSED CONSTRUCTION OF SRI VENKATESWARA SWAMY TEMPLE AT AMARAVATHI , ANDHRA PRADESH